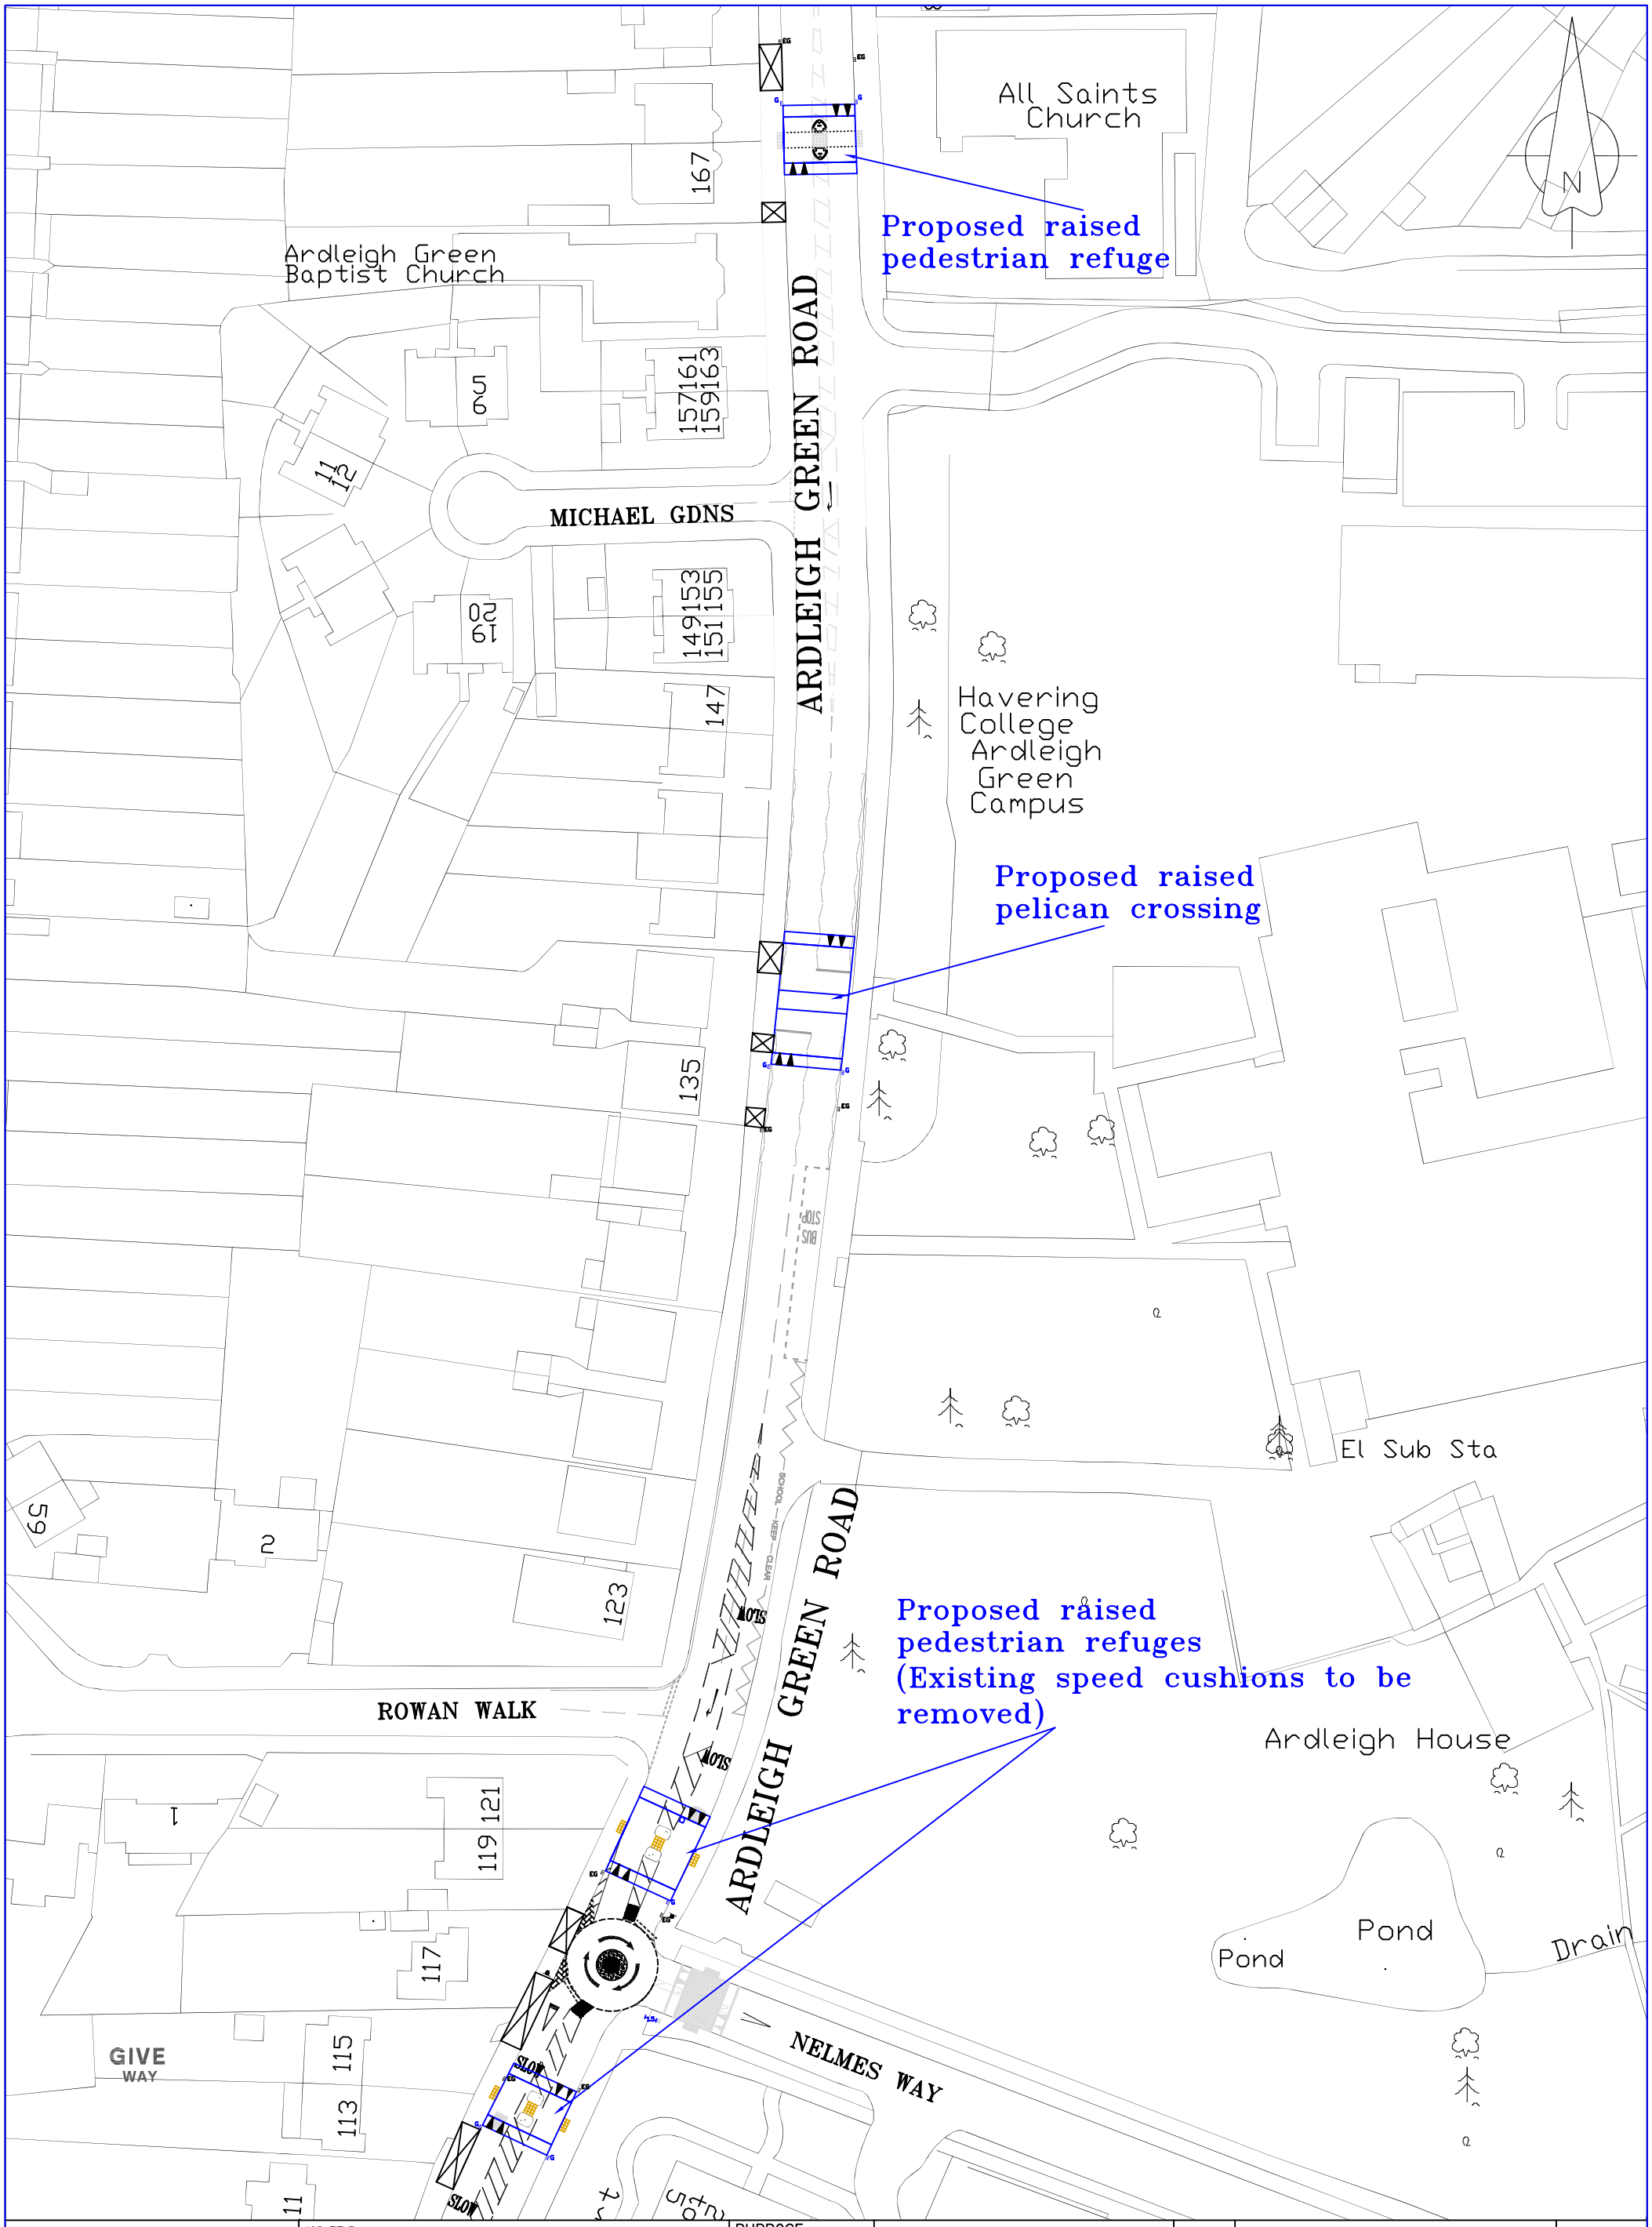

Havering LONDON BOROUGH

©COPYRIGHT
This drawing belongs to The London Borough of Havering. Neither the whole nor any part thereof may be reproduced without prior written permission.

Based upon Ordnance Survey Mapping with the permission of the Controller of Her Majesty's Stationery Office © Crown copyright. Unauthorised reproduction infringes Crown copyright and may lead to prosecution or civil proceedings. London Borough of Havering 100024327

JOB TITLE: ARDLEIGH GREEN ROAD COLLISIONS REDUCTION PROGRAMME	PURPOSE: –				
	DRAWN BY: VS	CHECKED BY: VS	APPROVED BY: AR		
DRAWING TITLE: PROPOSED SAFETY IMPROVEMENTS	SCALE (AT A3 SIZE): NTS	DATE: DEC 22	■ DRAFT ■ ISSUE		
	ACAD REF: Sheet Size: A3 (420x297)	DRAWING No: QV005/2	REVISION: –	REVISION	AMENDMENT / DATE