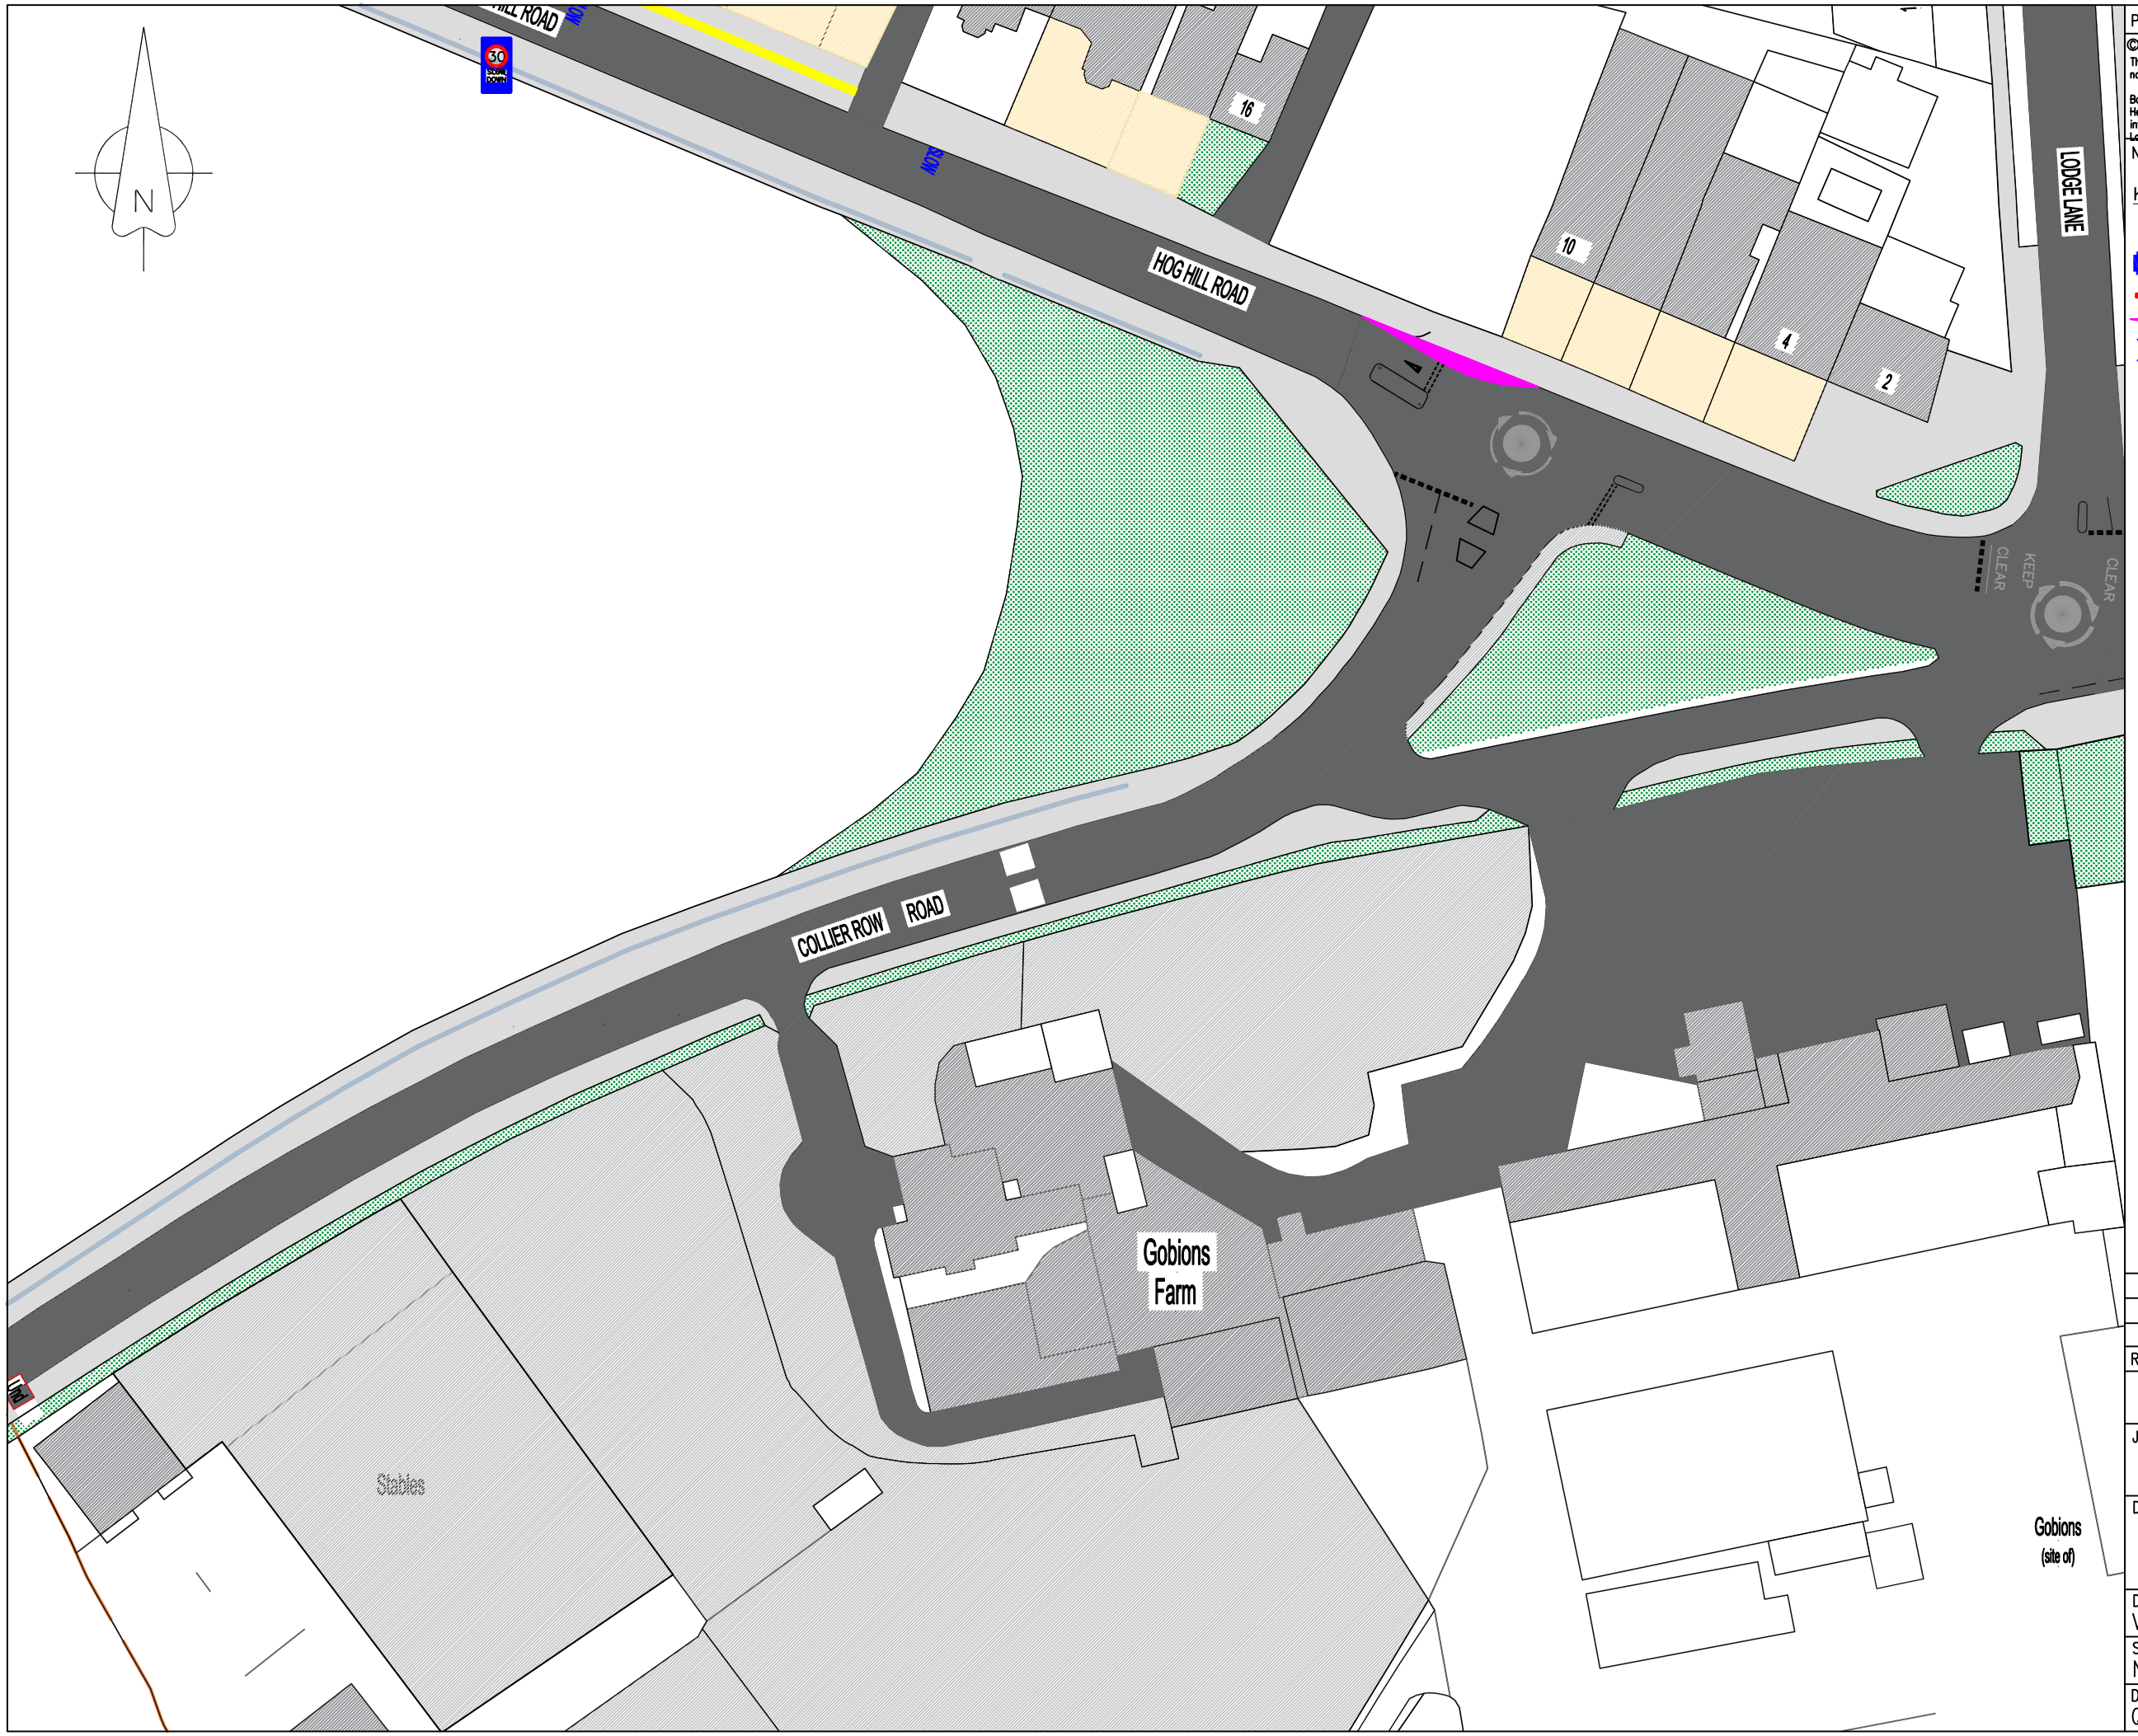


PURPOSE	–

©COPYRIGHT
This drawing belongs to The London Borough of Havering. Neither the whole nor any part thereof may be reproduced without prior written permission.

Based upon Ordnance Survey Mapping with the permission of the Controller of Her Majesty's Stationery Office c Crown copyright. Unauthorised reproduction infringes Crown copyright and may lead to prosecution or civil proceedings. London Borough of Havering 100024327

NOTES

KEY:

- PROPOSED 20MPH SPEED LIMIT EXTENSION
- PROPOSED ZEBRA CROSSING
- PROPOSED KERB BUILD OUT
- PROPOSED GATEWAY MEASURES
- PROPOSED COLLIER ROW WELCOME SIGN
- PROPOSED 20MPH ROUNDEL MARKINGS
- PROPOSED SHARED AREA
- PROPOSED VEHICLE ACTIVATED SIGN
- EXISTING FOOTPATH
- EXISTING GRASS VERGE
- EXISTING CARRIAGEWAY
- EXISTING FRONT DRIVEWAYS

REVISION	AMENDMENT	DATE

Havering LONDON BOROUGH

JOB TITLE
COLLIER ROW ROAD
CASUALTY REDUCTION PROGRAMME

DRAWING TITLE
PROPOSED
SAFETY IMPROVEMENTS

DRAWN BY	CHECKED BY	APPROVED BY
VS	GN	JOR
SCALE (AT A3)	DATE	DRAFT / ISSUE
NTS	SEP 26	

DRAWING No	REVISION
QX017/2-GA-R	–