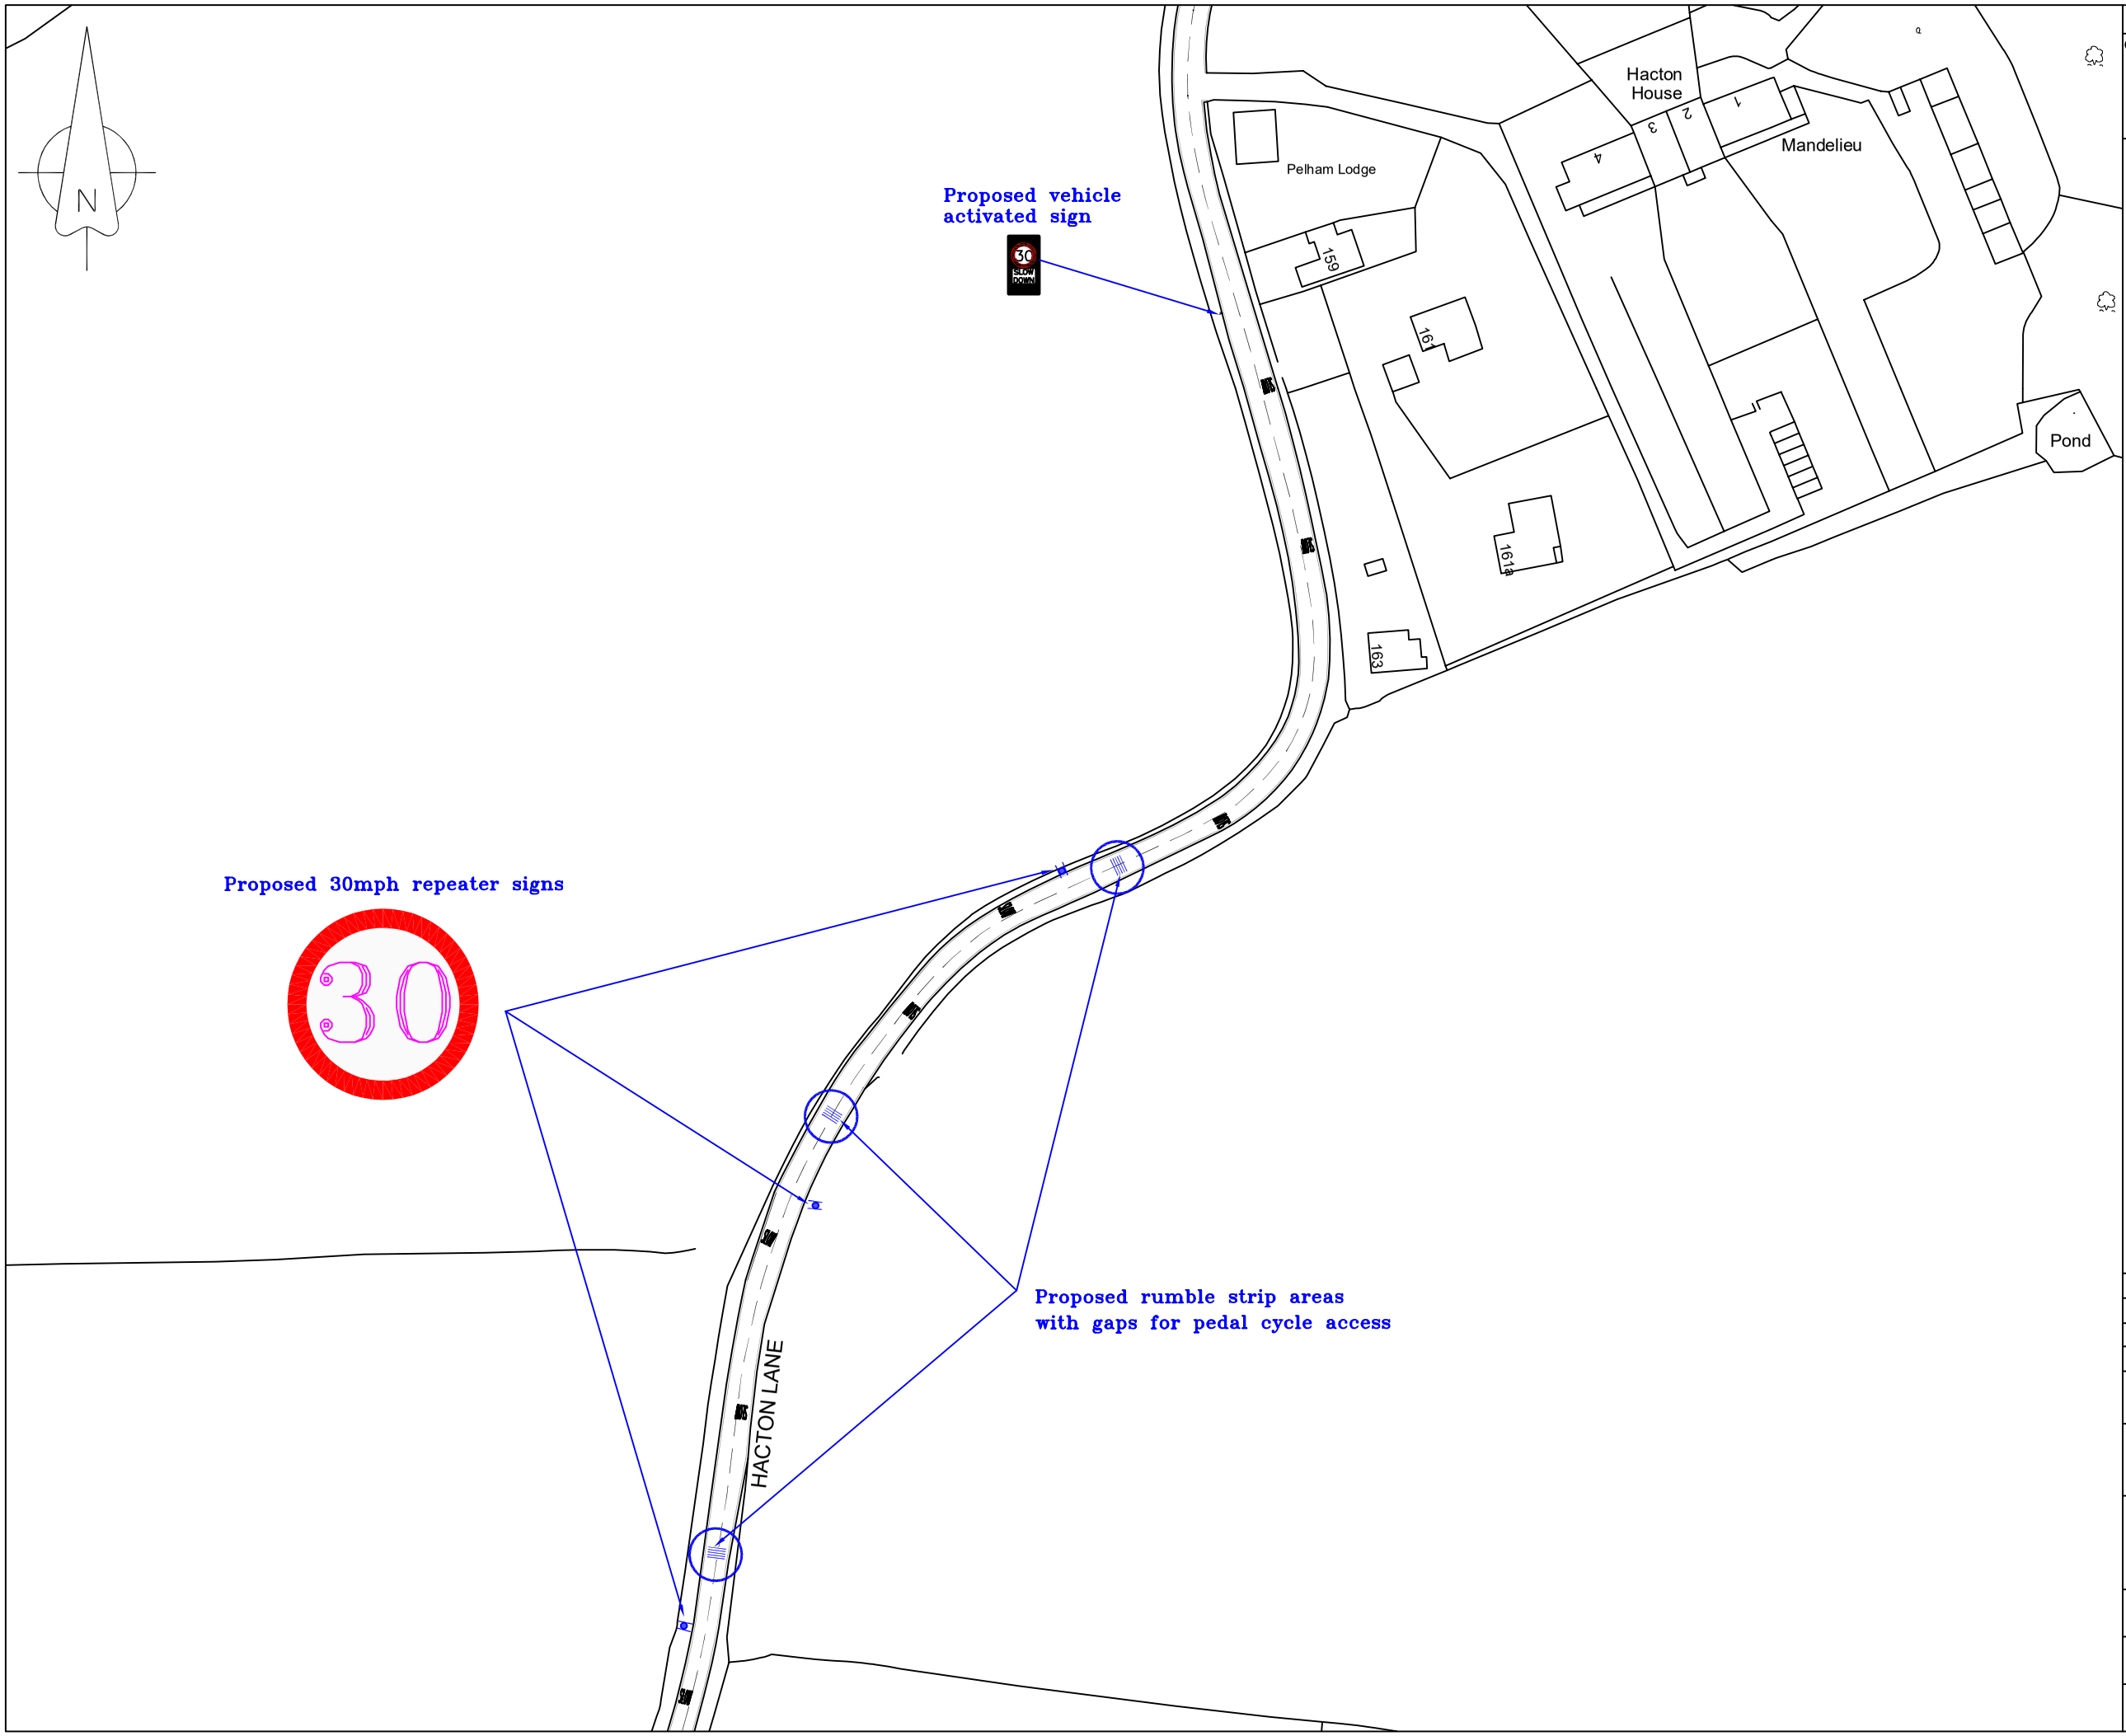

PURPOSE –

©COPYRIGHT
This drawing belongs to The London Borough of Havering. Neither the whole nor any part thereof may be reproduced without prior written permission.

Based upon Ordnance Survey Mapping with the permission of the Controller of Her Majesty's Stationery Office © Crown copyright. Unauthorised reproduction infringes Crown copyright and may lead to prosecution or civil proceedings. London Borough of Havering 100024327

NOTES

REVISION	AMENDMENT	DATE

Havering LONDON BOROUGH

JOB TITLE
HACTON LANE
COLLISION REDUCTION PROGRAMME

DRAWING TITLE
PROPOSED
SAFETY IMPROVEMENTS

DRAWN BY	CHECKED BY	APPROVED BY
VS	VS	TQ
SCALE (AT A3) NTS	DATE SEP 23	DRAFT / ISSUE

DRAWING No QW001/5 REVISION –