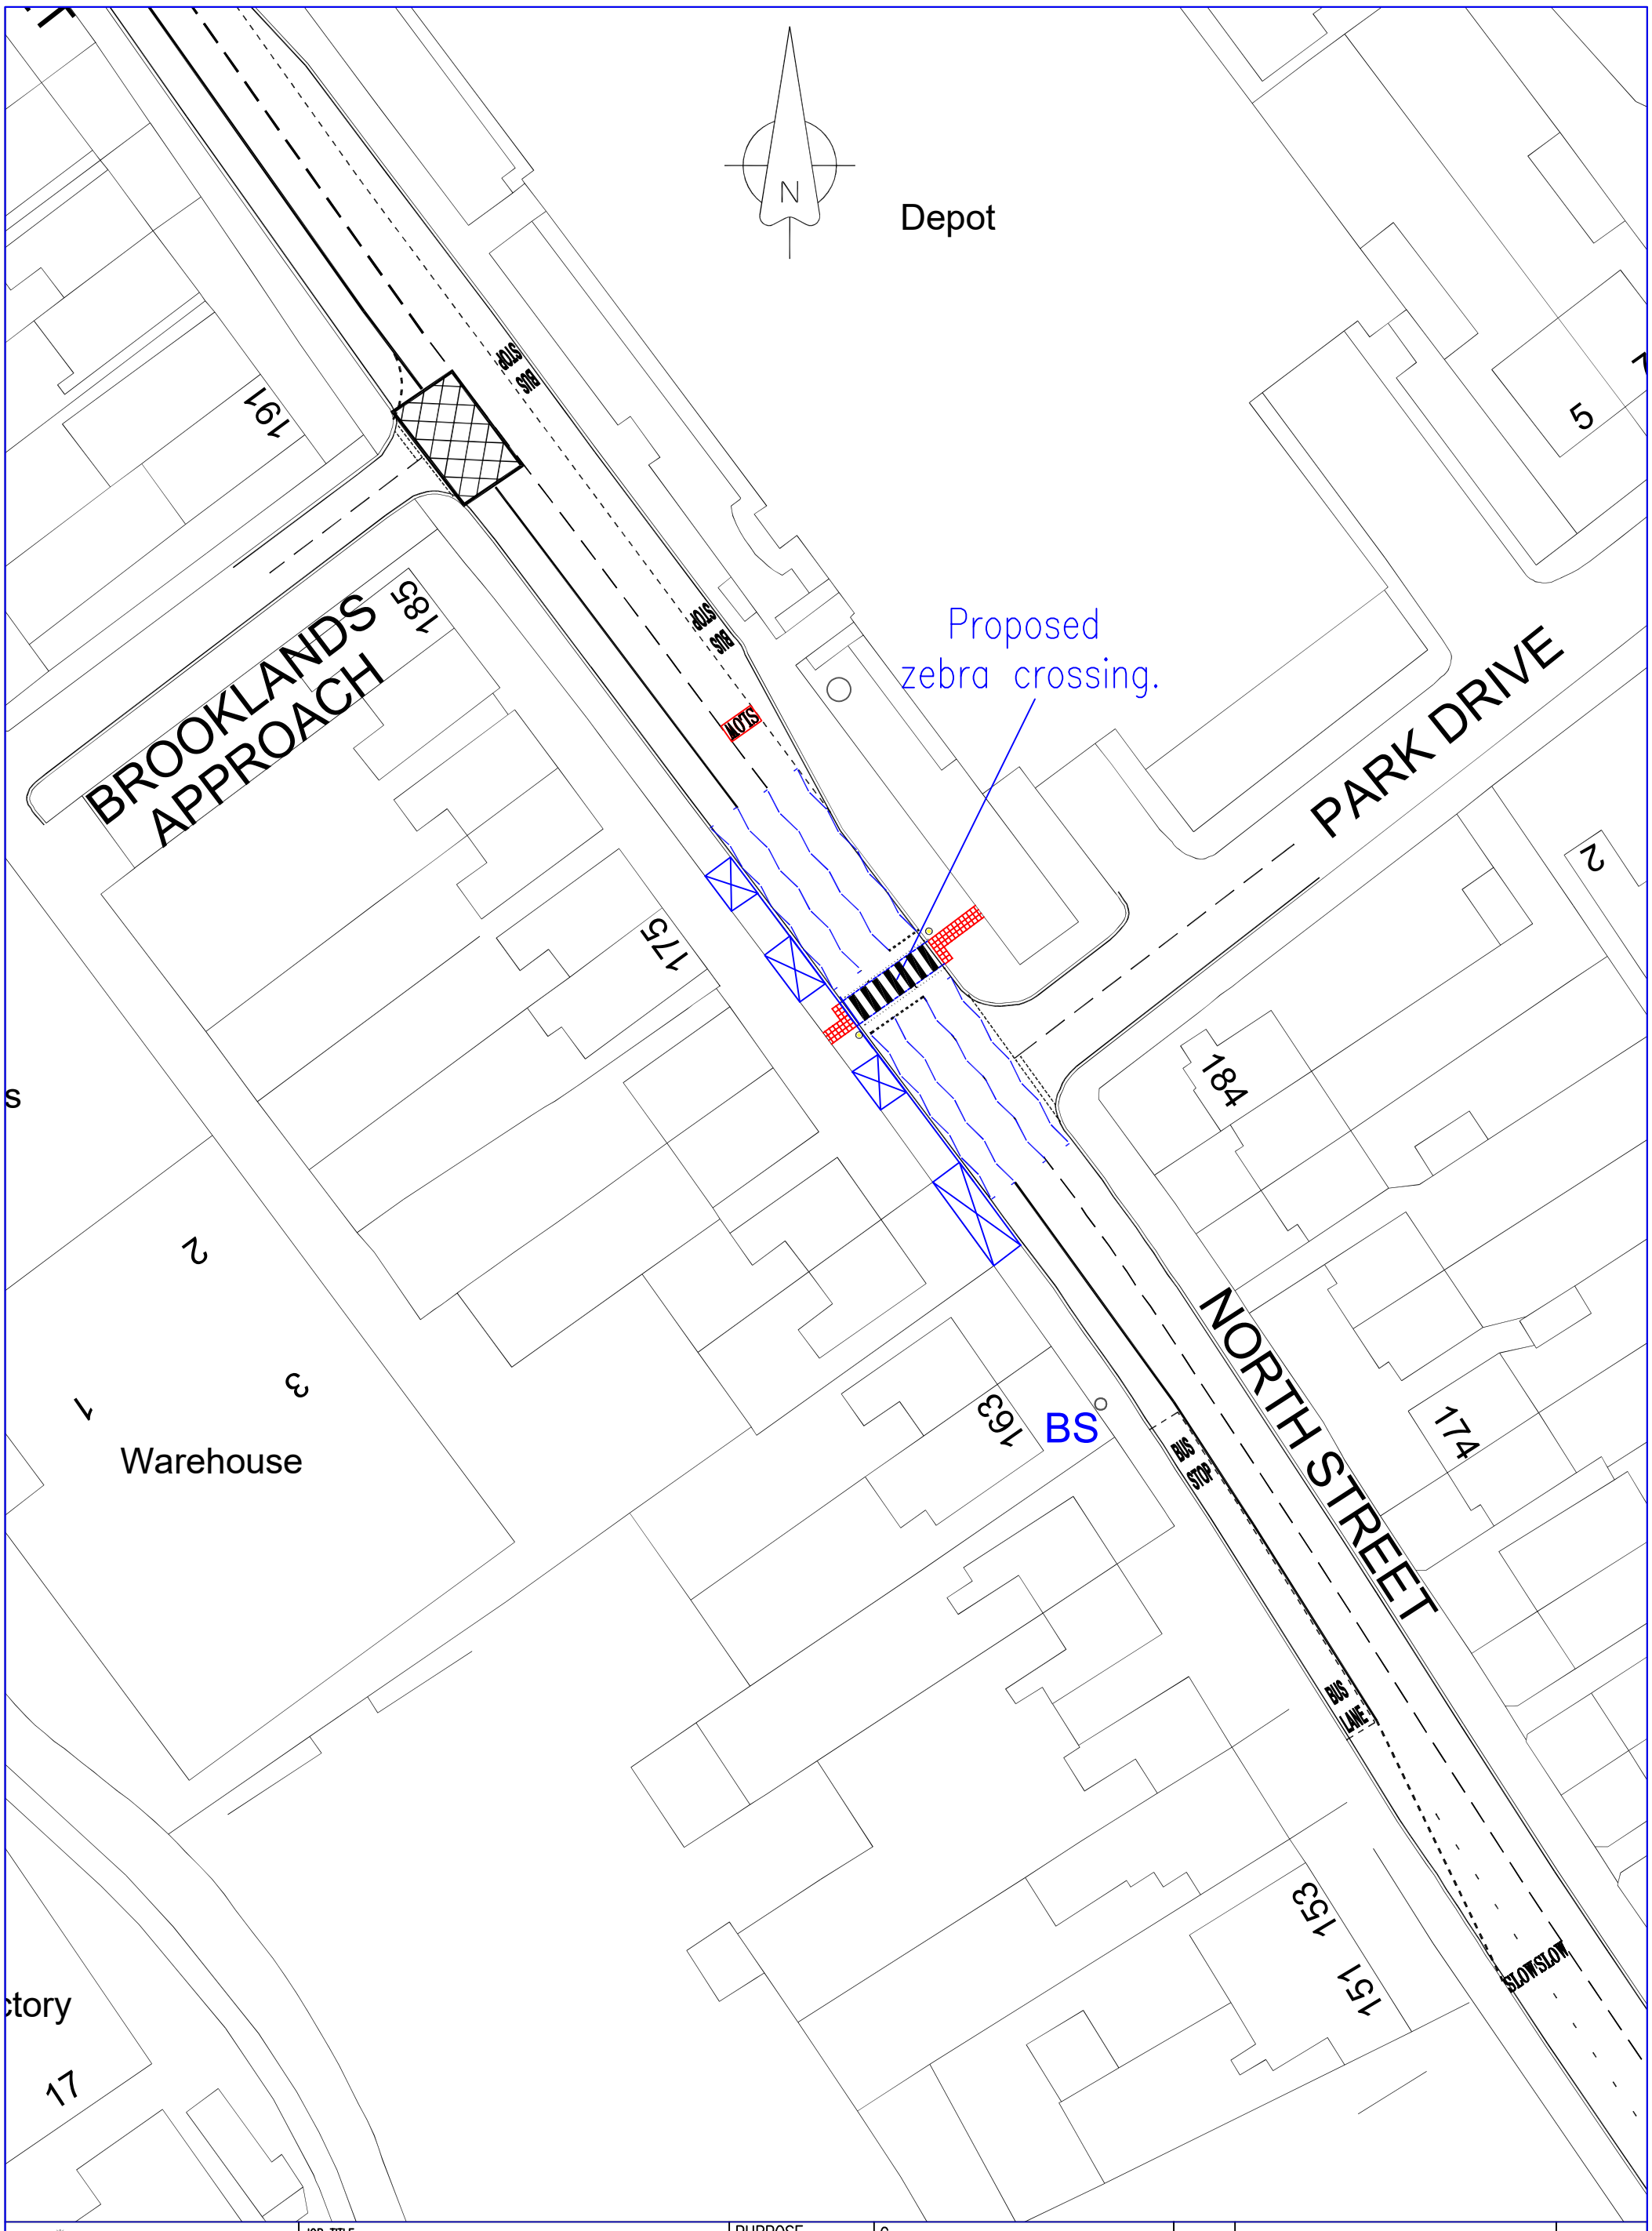

Havering LONDON BOROUGH	JOB TITLE NORTH STREET COLLISION REDUCTION PROGRAMME	PURPOSE	C			
		DRAWN BY VS	CHECKED BY TQ	APPROVED BY JOR		
	DRAWING TITLE PROPOSED SAFETY IMPROVEMENTS	SCALE (AT A3 SIZE) NTS	DATE OCT 24	DRAFT ISSUE		
		ACAD REF:	DRAWING No	REVISION		
		Sheet Size: A3 (420x297)	QX006/1	–	REVISION	AMENDMENT / DATE

©COPYRIGHT
This drawing belongs to The London Borough of Havering. Neither the whole nor any part thereof may be reproduced without prior written permission.

Based upon Ordnance Survey Mapping with the permission of the Controller of Her Majesty's Stationery Office © Crown copyright. Unauthorised reproduction infringes Crown copyright and may lead to prosecution or civil proceedings. London Borough of Havering 100024327