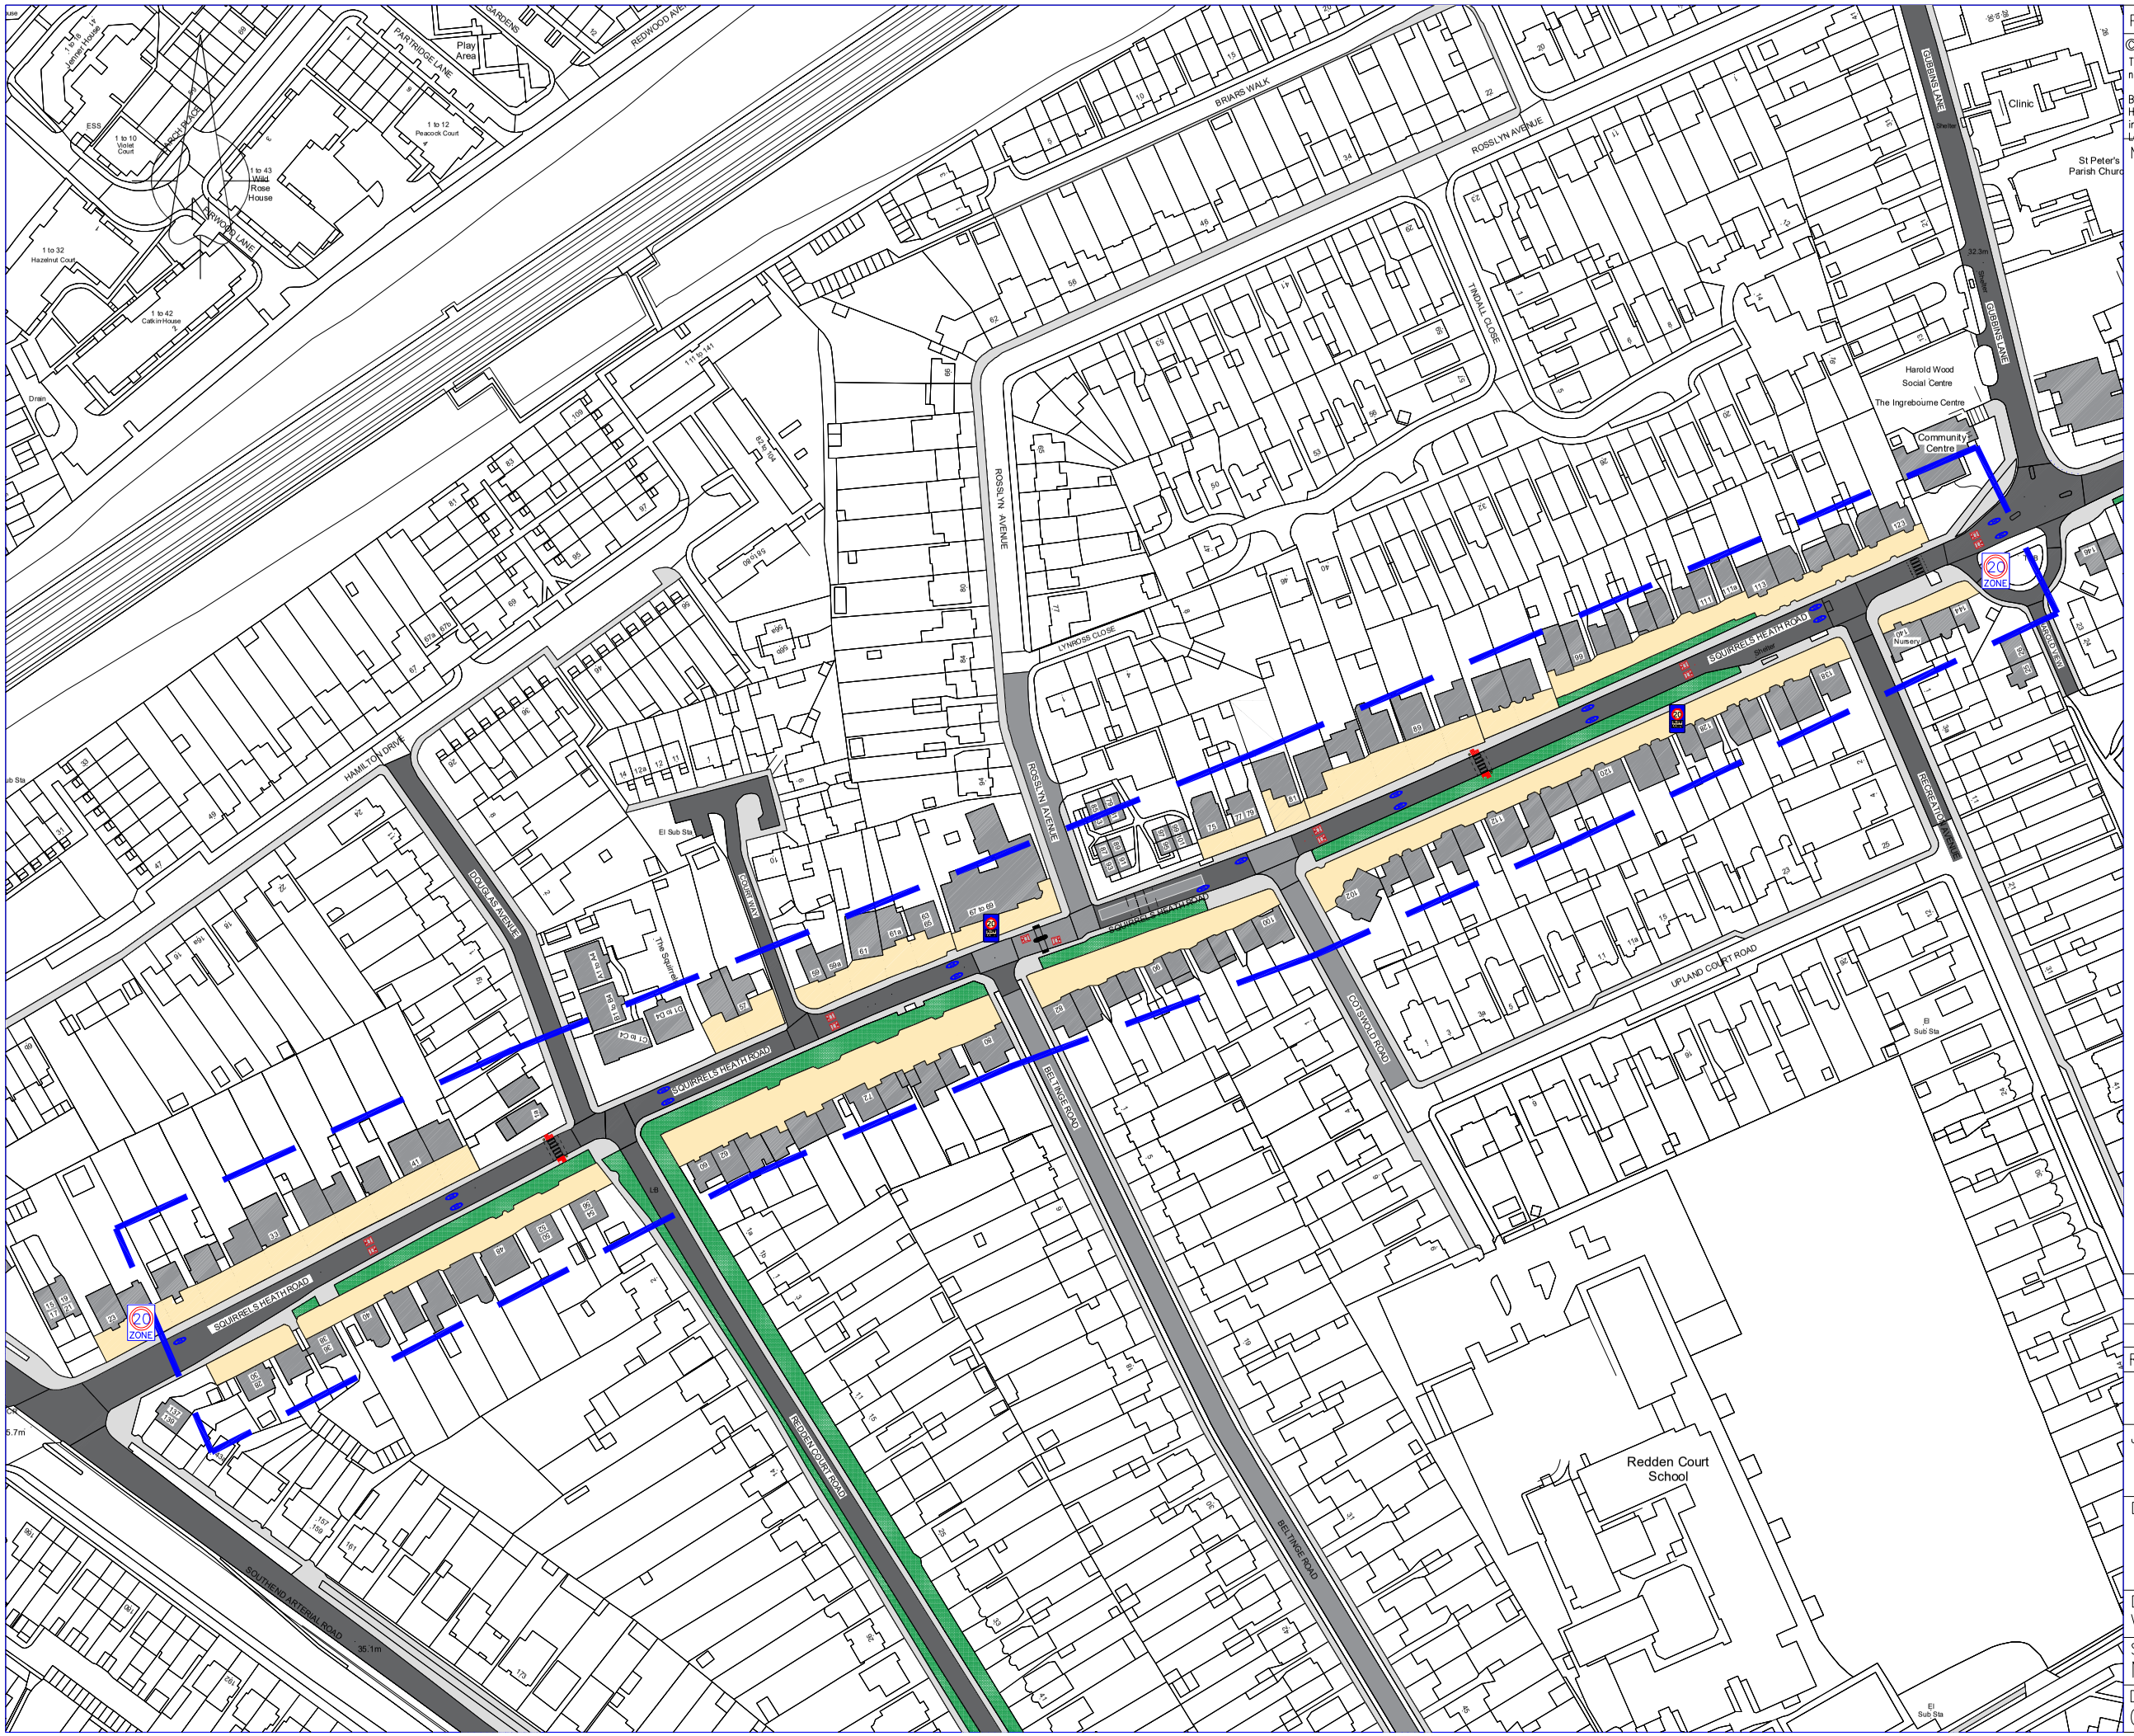


PURPOSE | –

©COPYRIGHT
This drawing belongs to The London Borough of Havering. Neither the whole nor any part thereof may be reproduced without prior written permission.

Based upon Ordnance Survey Mapping with the permission of the Controller of Her Majesty's Stationery Office © Crown copyright. Unauthorised reproduction infringes Crown copyright and may lead to prosecution or civil proceedings. London Borough of Havering 100024327

NOTES

KEY:

- PROPOSED 20MPH SPEED LIMIT
- PROPOSED SPEED CUSHIONS
- PROPOSED ZEBRA CROSSING
- PROPOSED VEHICLE ACTIVATED SIGN
- PROPOSED 20MPH ROUNDELS
- PROPOSED BOLLARDS
- EXISTING FOOTPATH
- EXISTING GRASS VERGE
- EXISTING CARRIAGEWAY
- EXISTING FRONT DRIVEWAYS

REVISION	AMENDMENT	DATE

Havering LONDON BOROUGH

JOB TITLE
SQUIRRELS HEATH ROAD
CASUALTY REDUCTION PROGRAMME

DRAWING TITLE
PROPOSED
SAFETY IMPROVEMENTS

DRAWN BY	CHECKED BY	APPROVED BY
VS	GN	JOR
SCALE (AT A3) NTS	DATE SEPT 26	■ DRAFT ■ ISSUE

DRAWING No QX016/6GA-R | REVISION –