


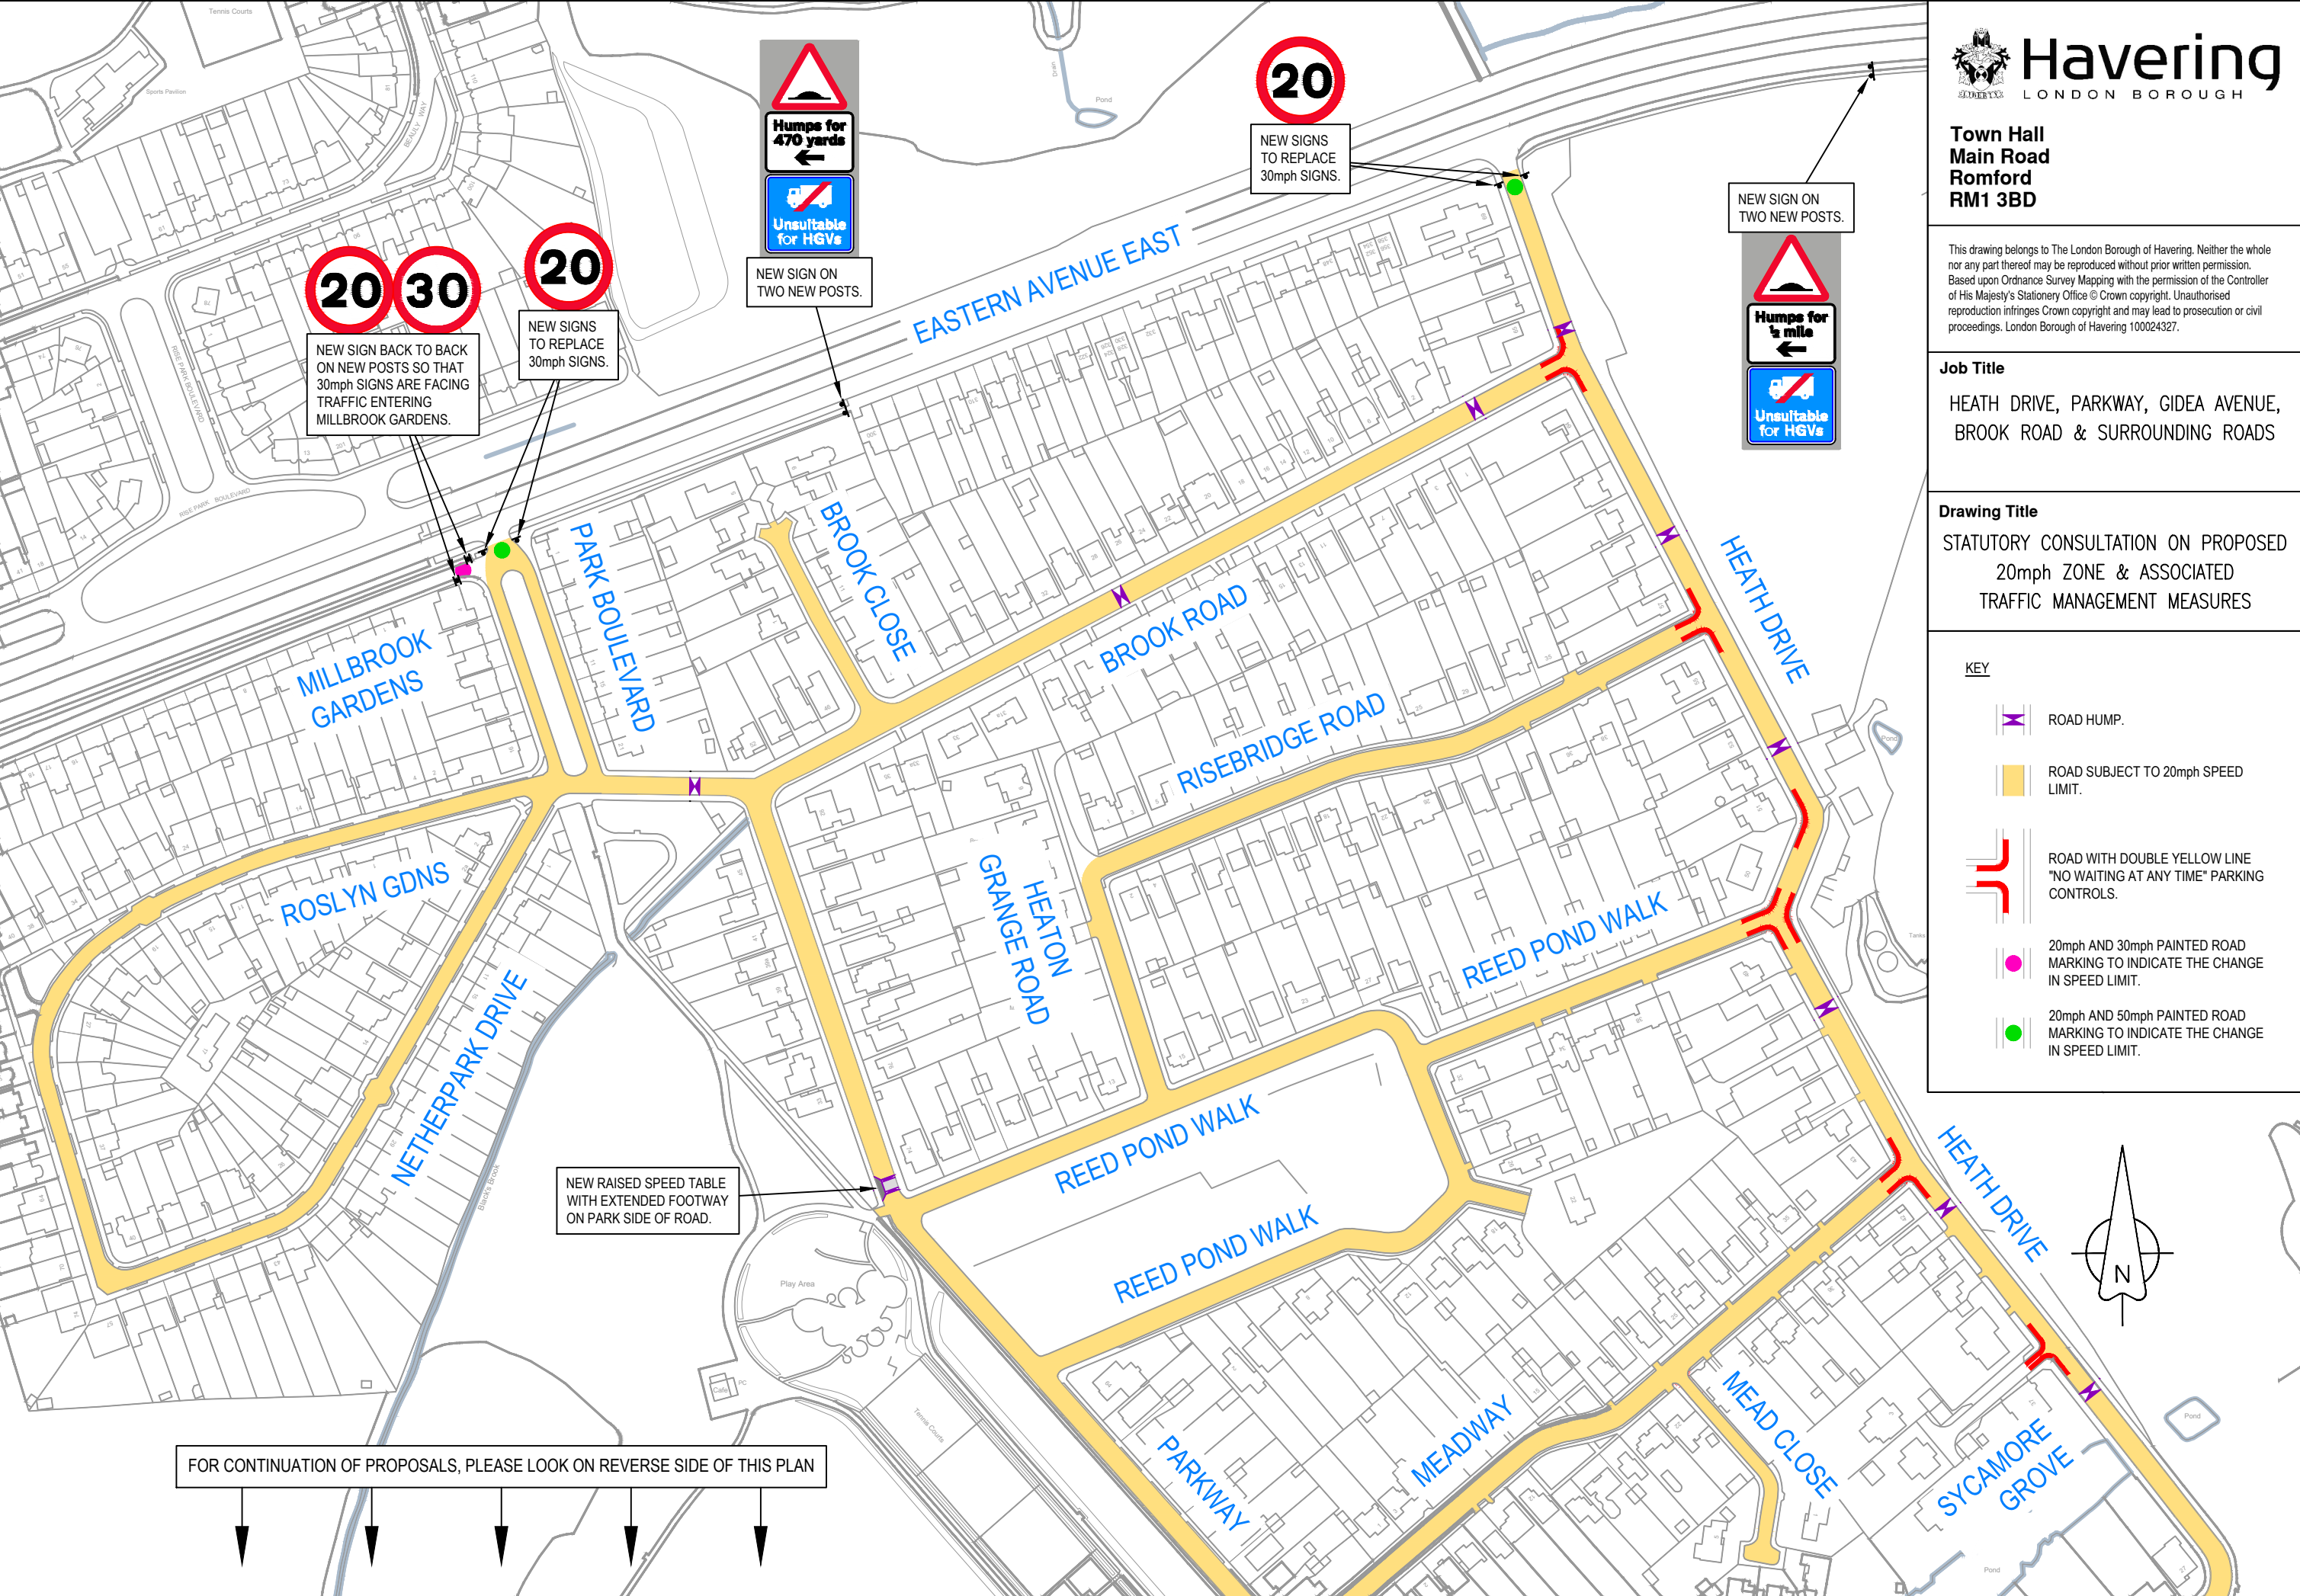

**Town Hall
Main Road
Romford
RM1 3BD**

This drawing belongs to The London Borough of Havering. Neither the whole nor any part thereof may be reproduced without prior written permission. Based upon Ordnance Survey Mapping with the permission of the Controller of His Majesty's Stationery Office © Crown copyright. Unauthorised reproduction infringes Crown copyright and may lead to prosecution or civil proceedings. London Borough of Havering 100024327.

Job Title
HEATH DRIVE, PARKWAY, GIDEA AVENUE,
BROOK ROAD & SURROUNDING ROADS

Drawing Title
STATUTORY CONSULTATION ON PROPOSED
20mph ZONE & ASSOCIATED
TRAFFIC MANAGEMENT MEASURES

- KEY**
-  ROAD HUMP.
 -  ROAD SUBJECT TO 20mph SPEED LIMIT.
 -  ROAD WITH DOUBLE YELLOW LINE "NO WAITING AT ANY TIME" PARKING CONTROLS.
 -  20mph AND 30mph PAINTED ROAD MARKING TO INDICATE THE CHANGE IN SPEED LIMIT.
 -  20mph AND 50mph PAINTED ROAD MARKING TO INDICATE THE CHANGE IN SPEED LIMIT.