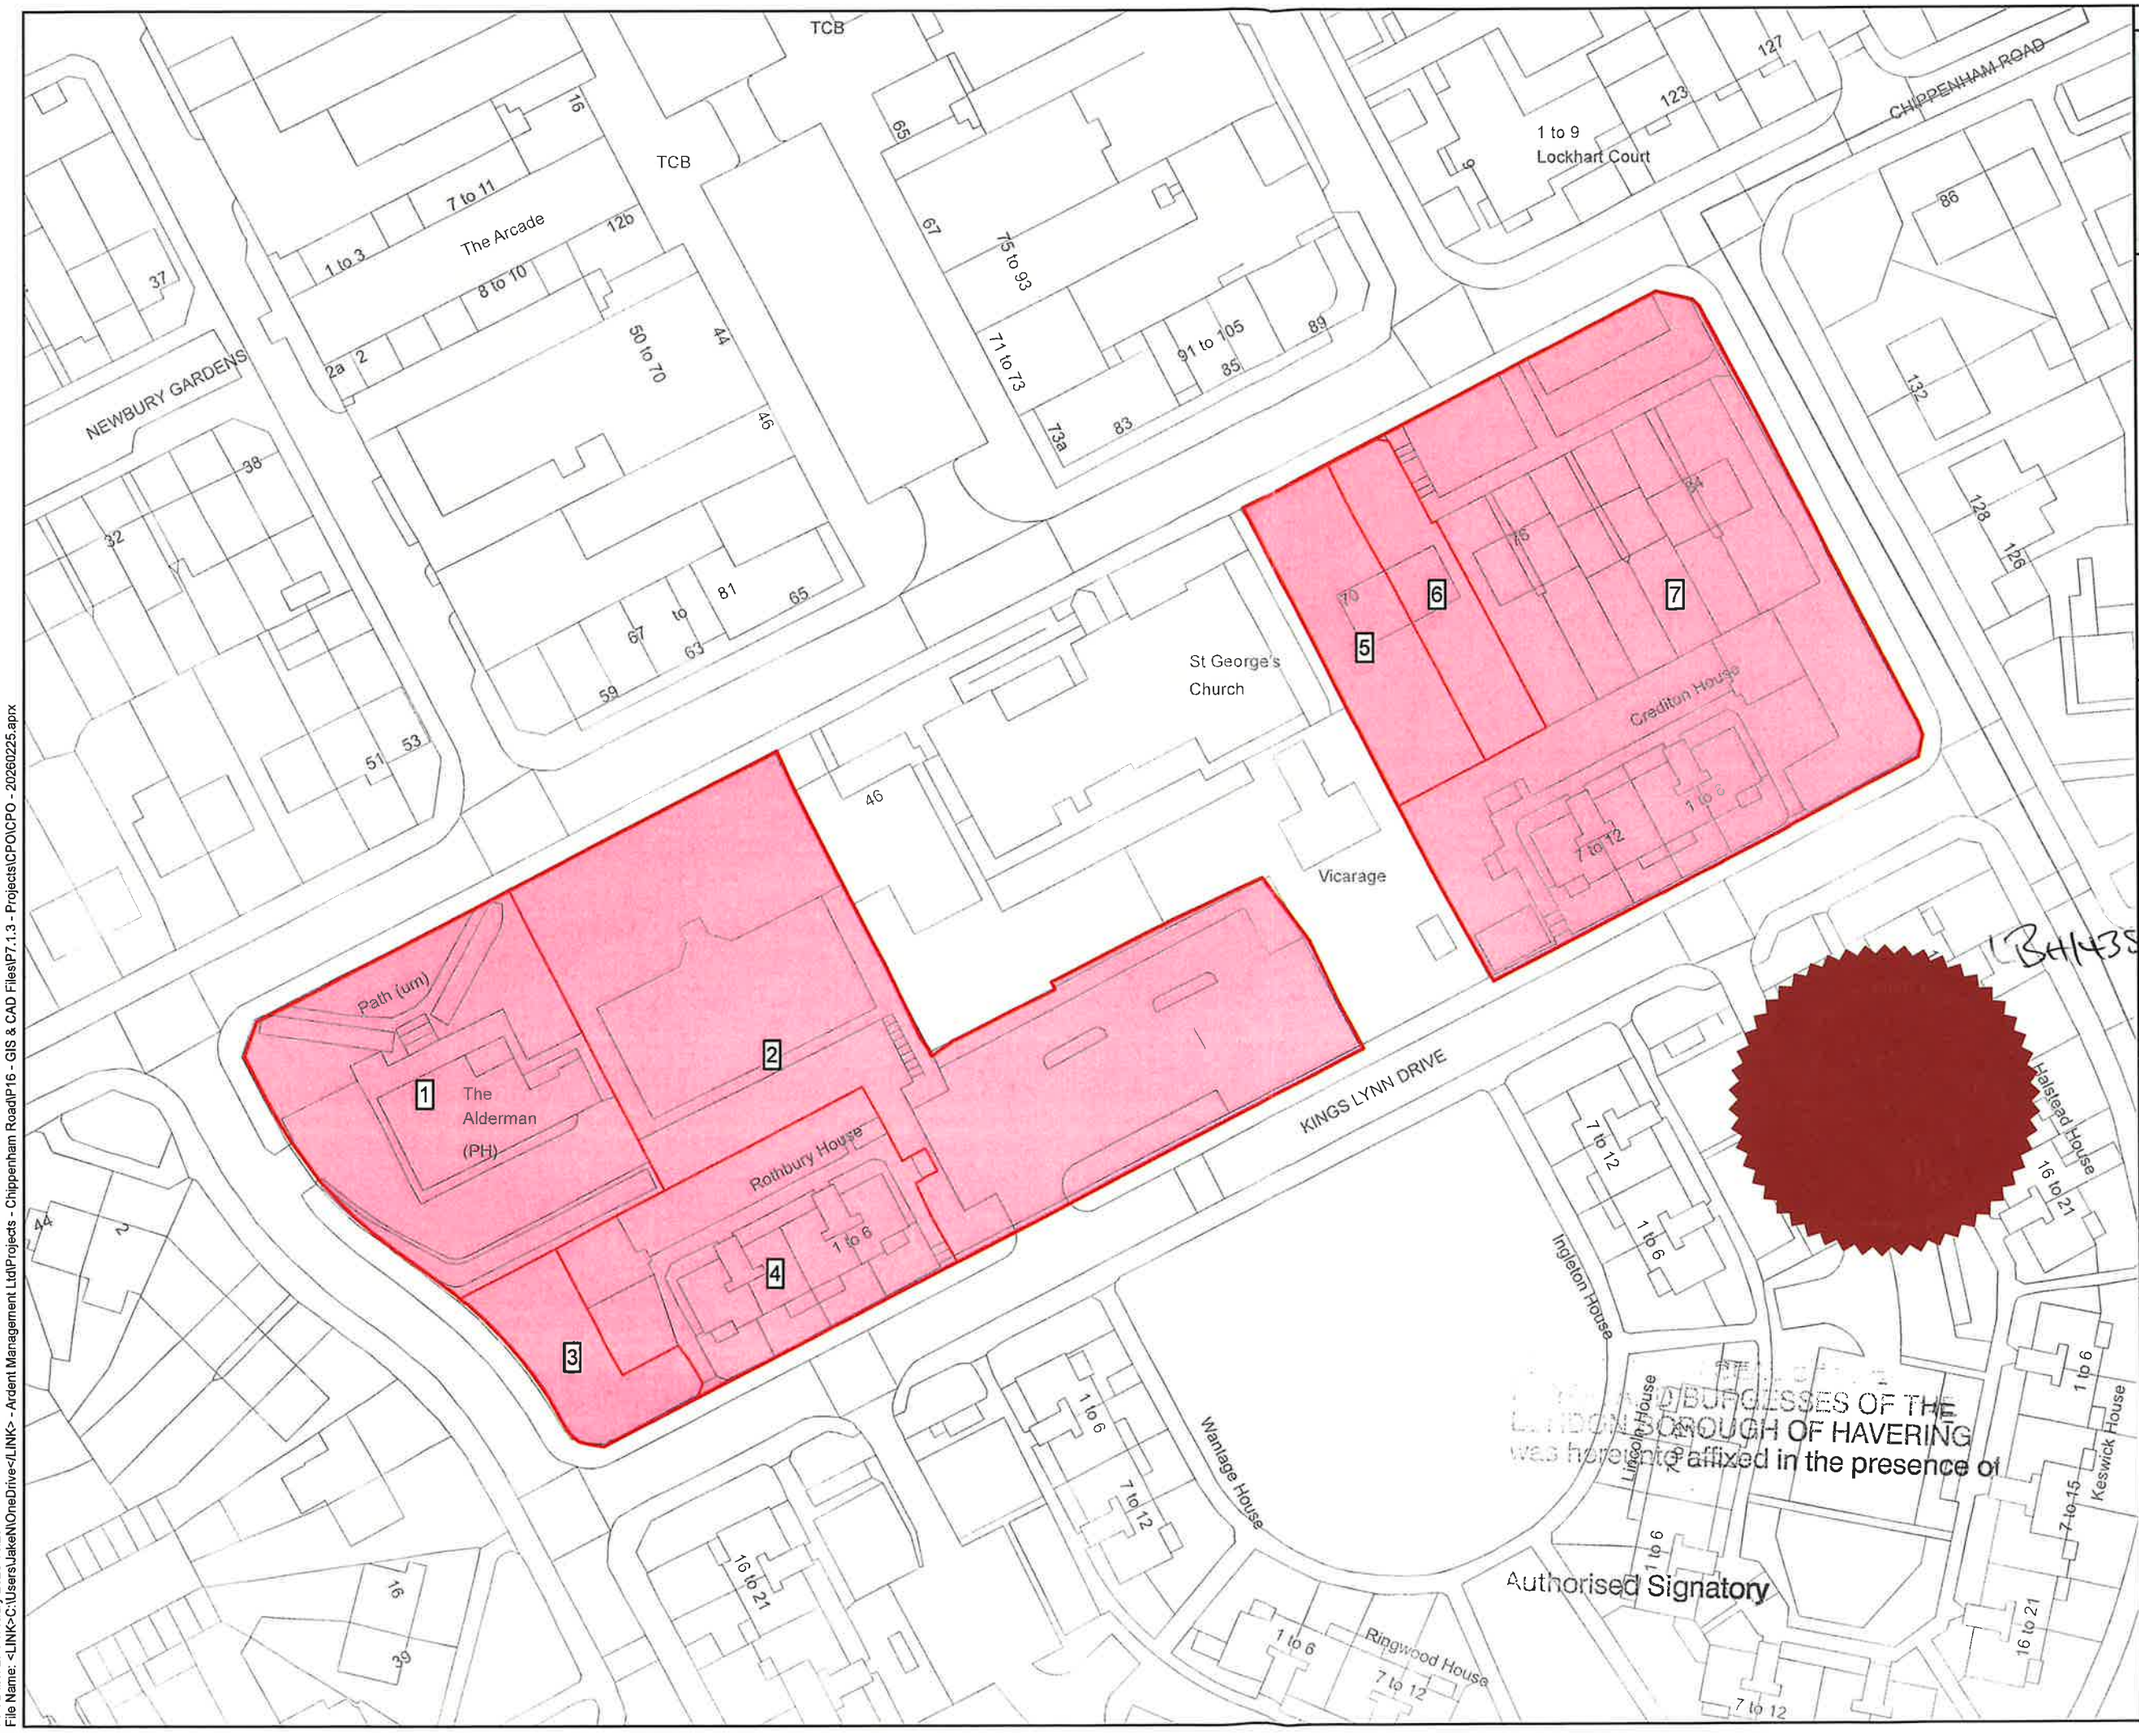

KEY PLAN

KEY

Order Land

Land to be acquired

The COMMON SEAL of LONDON BOROUGH OF HAVERING was hereunto affixed on the 14th day of APRIL 2026 in the presence of:

1BH14358

Authorised Signatory

© Crown copyright and database rights 2026 Ordnance Survey 100019635. You are permitted to use this data solely to enable you to respond to, or interact with, the the organisation that provided you with the data. You are not permitted to copy, sub-licence, distribute or sell any of this data to third parties in any form.

World Topographic Map: Sources: Esri, TomTom, Garmin, FAO, NOAA, USGS, © OpenStreetMap contributors, and the GIS User Community
World Hillshade: Esri, Intermap, NASA, NGA, USGS

Client: Havering LONDON BOROUGH

N

Designer: Ardent

Project: HAROLD HILL TOWN CENTRE - CHIPPENHAM ROAD

Drawing Title: MAP REFERRED TO IN THE LONDON BOROUGH OF HAVERING (HAROLD HILL TOWN CENTRE – CHIPPENHAM ROAD) COMPULSORY PURCHASE ORDER 2026 SHEET 1 OF 1

Status	FOR CPO	Revision	000
		Date	27/02/2026
Scale 1:750 @ A3		Spatial Reference System	British National Grid

0 5 10 20 30 Metres

Drawn By	Checked By	Approved By
J.NEYE-SWIFT	A.FOX	K.CRADDOCK

Drawing reference: ARD_HHR_CR_CPO_PLAN

This document is not to be used in whole or in part other than for the intended purpose and project for which it was prepared and provided.

BURGESSES OF THE
BOROUGH OF HAVERING
was hereunto affixed in the presence of
Authorised Signatory

Plot Date: 27 February 2026 10:23
File Name: <LINK>C:\Users\JakeN\OneDrive<LINK> - Ardent Management Ltd\Projects - Chippenham Road\P16 - GIS & CAD Files\P7.1.3 - Projects\CPO\CPO - 20260225.aprx